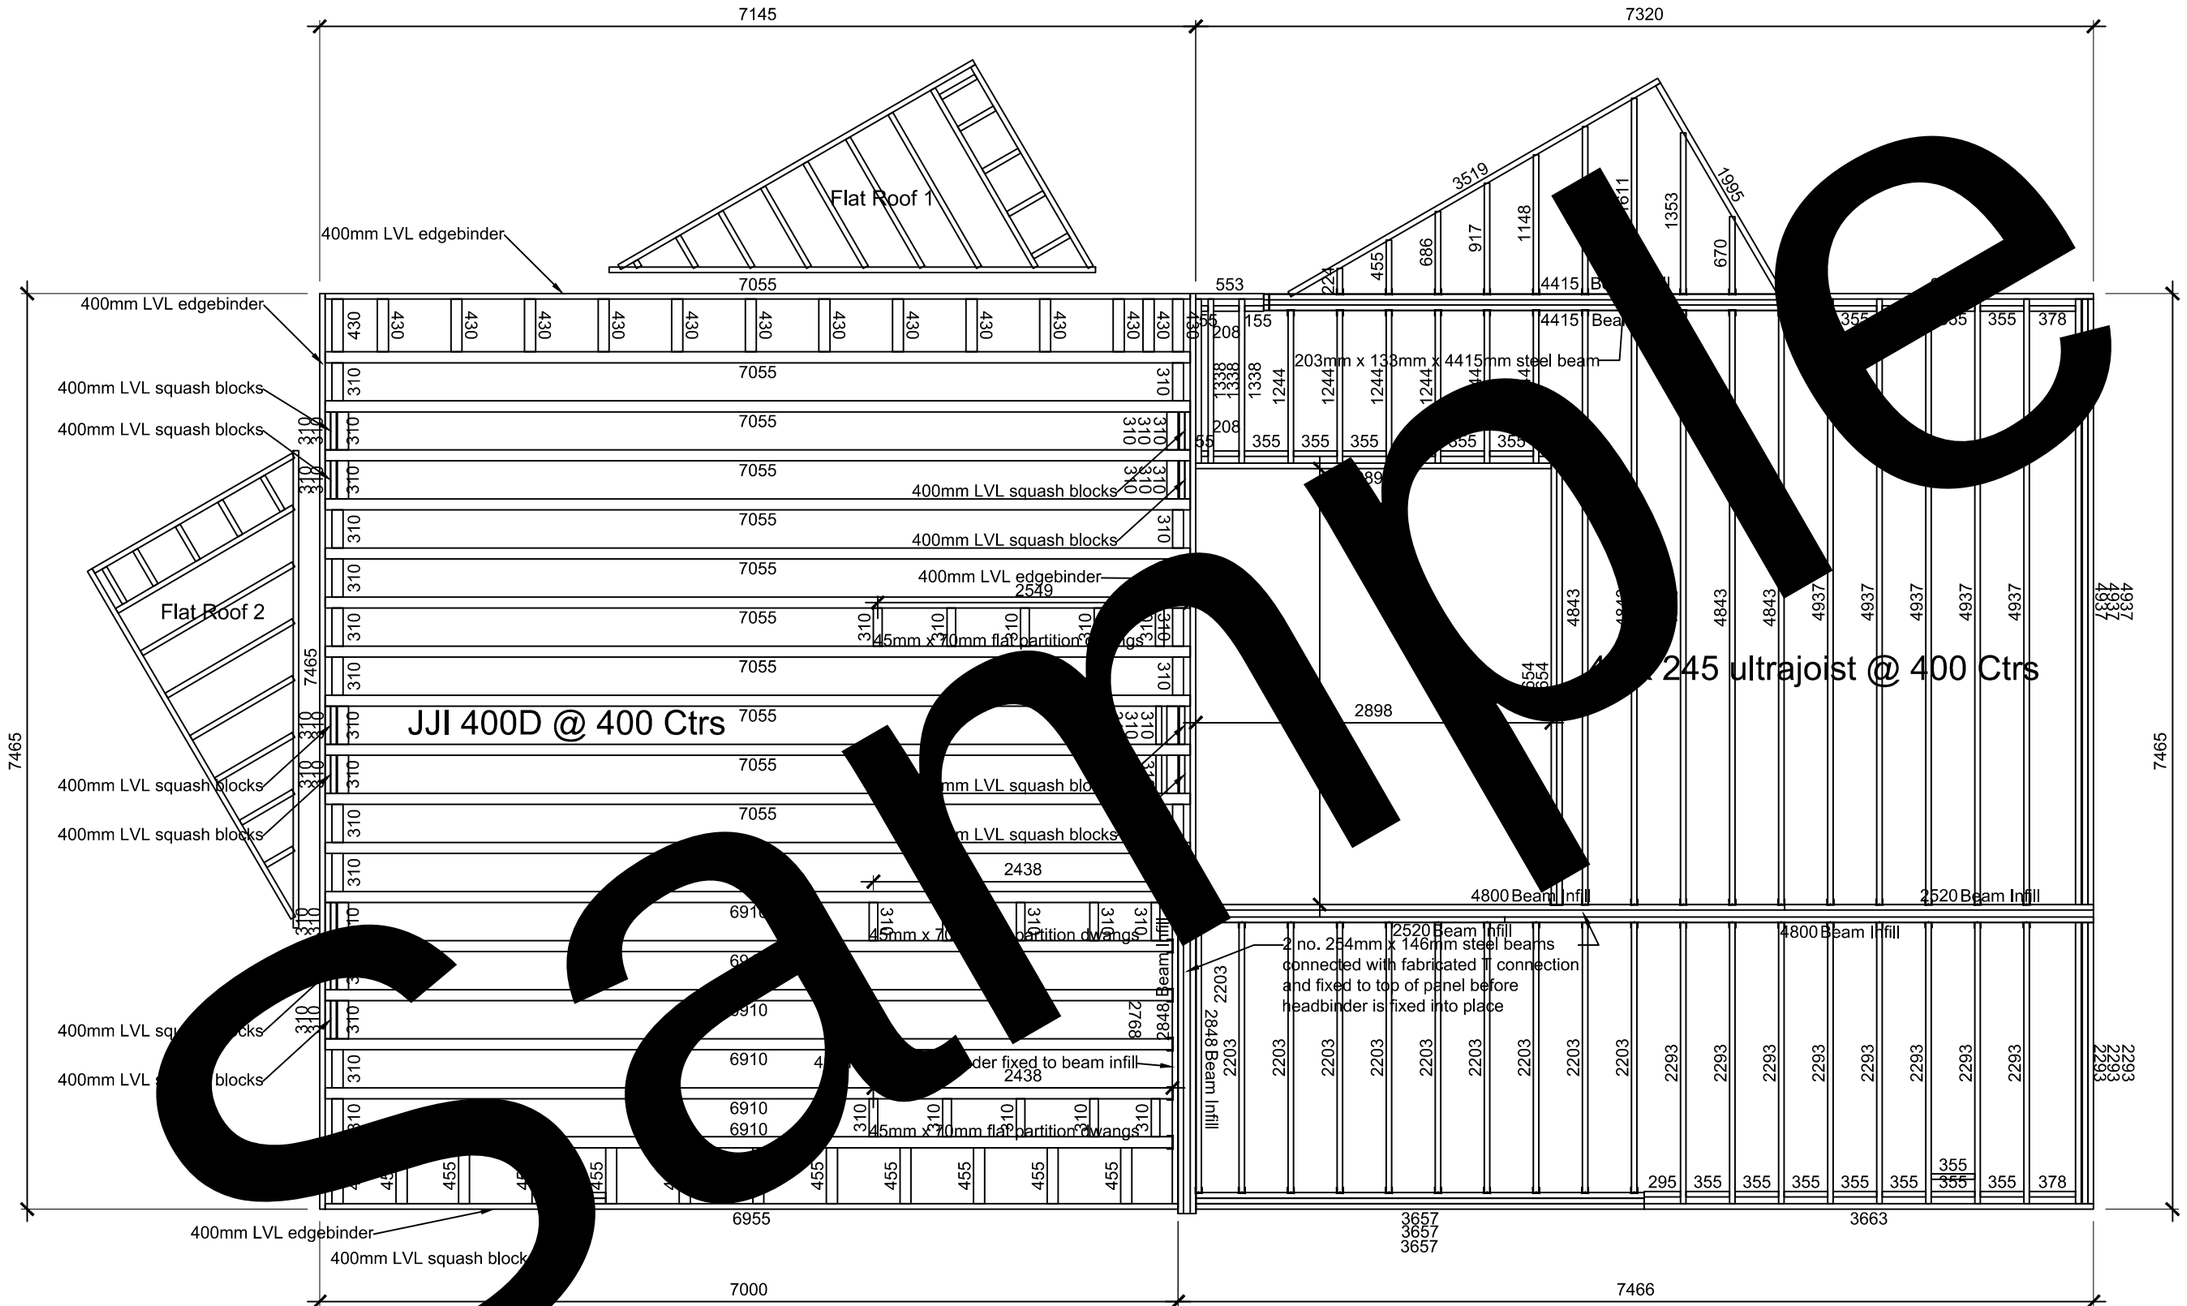

sample

FF Joist Layout